Section A to A'

Site line based on observer height of 4.5m (assuming first floor level observer)

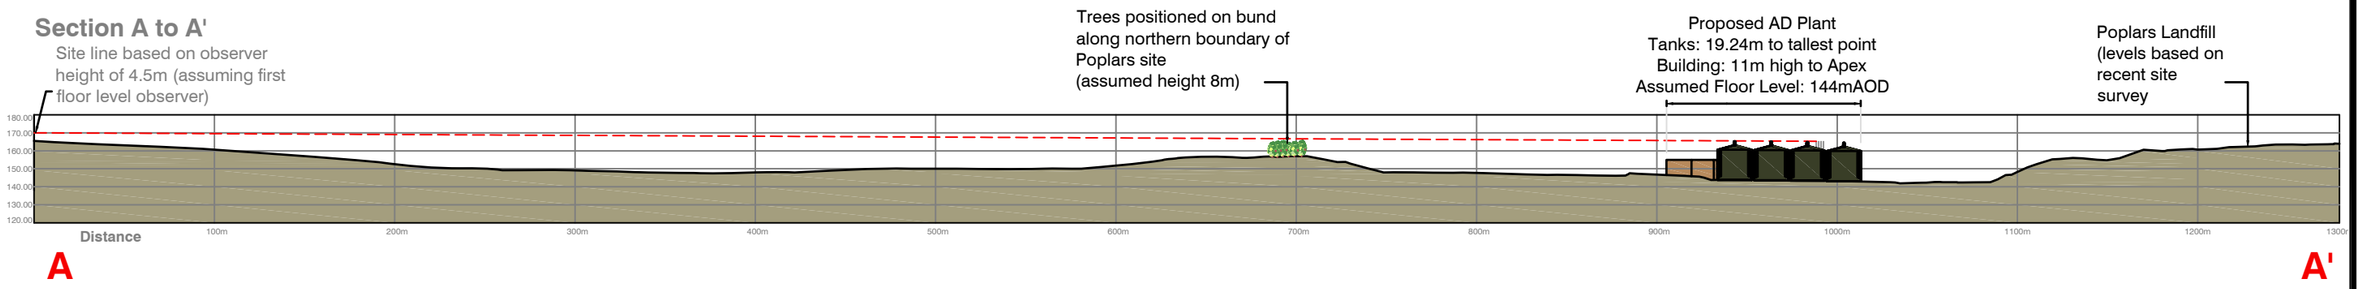

Section B to B'

Site line based on observer height of 7m (assuming second floor level observer)

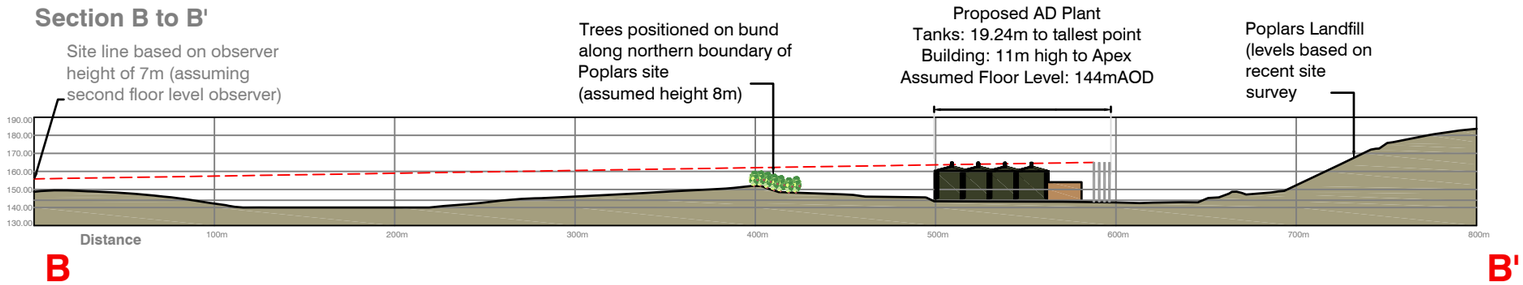

Section C to C'

Site line based on observer height of 4.5m (assuming first floor level observer)

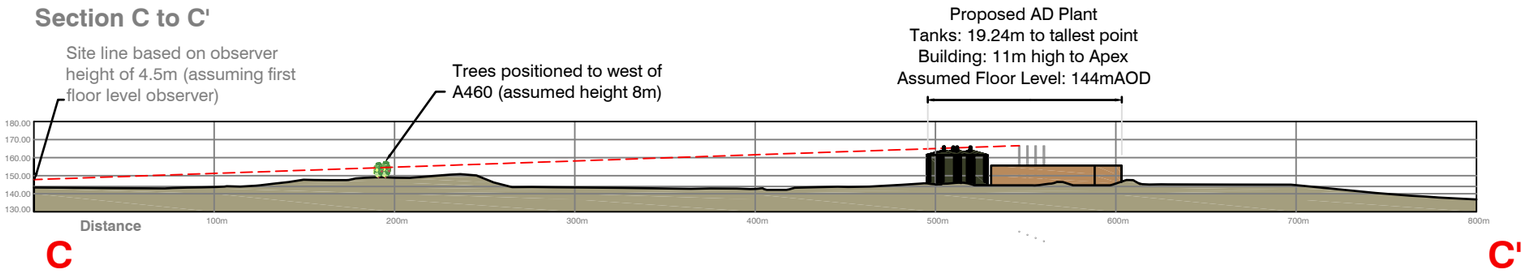

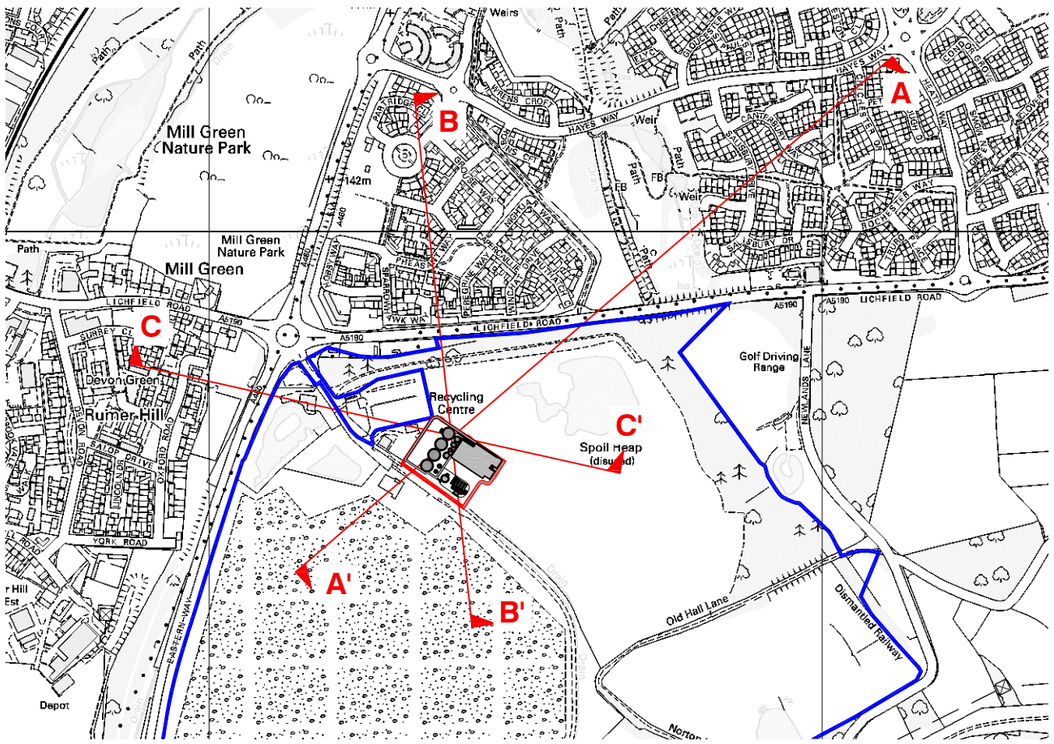

REV.	DATE	DRAWN	DESCRIPTION

ENVIROS

Enviros Consulting Ltd
Enviros House
Shrewsbury Business Park
Shrewsbury
Shropshire
SY2 6LG
Tel: +44 (0)1743 284800
Fax: +44 (0)1743 245558

THIS INFORMATION IS CONFIDENTIAL AND THE PROPERTY OF BIFFA WASTE SERVICES LTD. AND IS RELEASED ON CONDITION THAT NONE OF THE INFORMATION SHALL BE DISCLOSED TO ANY THIRD PARTY OR REPRODUCED IN WHOLE OR PART WITHOUT THE PRIOR CONSENT IN WRITING OF BIFFA WASTE SERVICES LTD.

Biffa

Biffa Waste Services Ltd.
Portland House
Bickenhill Lane
Birmingham
Tel. 0121 6616710
Fax. 0121 7828754

E-mail michelle.saunders@biffa.co.uk

PROJECT	Proposed Anaerobic Digestion Facility
LOCATION	Poplars Landfill Site, Cannock
DRAWING TITLE	Figure 7.5: Cross Sections
DRAWING No.	MDF0913
COMPUTER REF.	COMPUTER–REF
DRAWN	MDF
DATE	June 09
SCALE(S)	AS Shown